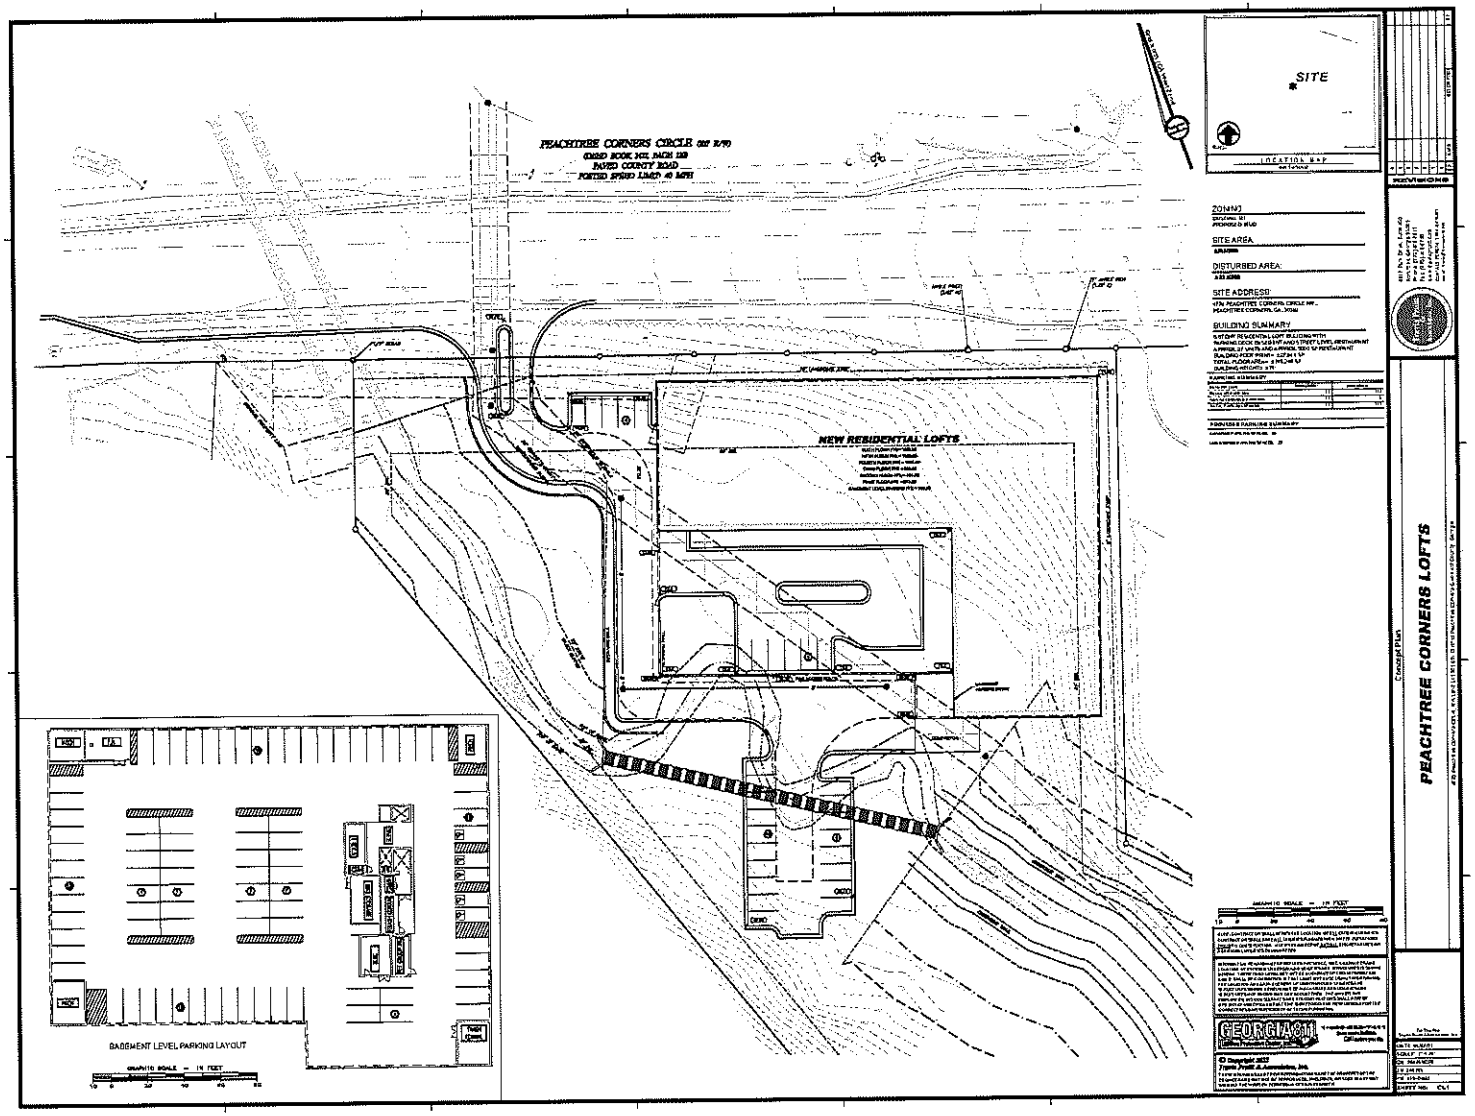

CIVIL PLAN


NORCROSS, GEORGIA

NELSON